




Waipapa
Taumata Rau
**University
of Auckland**

ROAD

Engineering 405 Level 4

GRAFTON

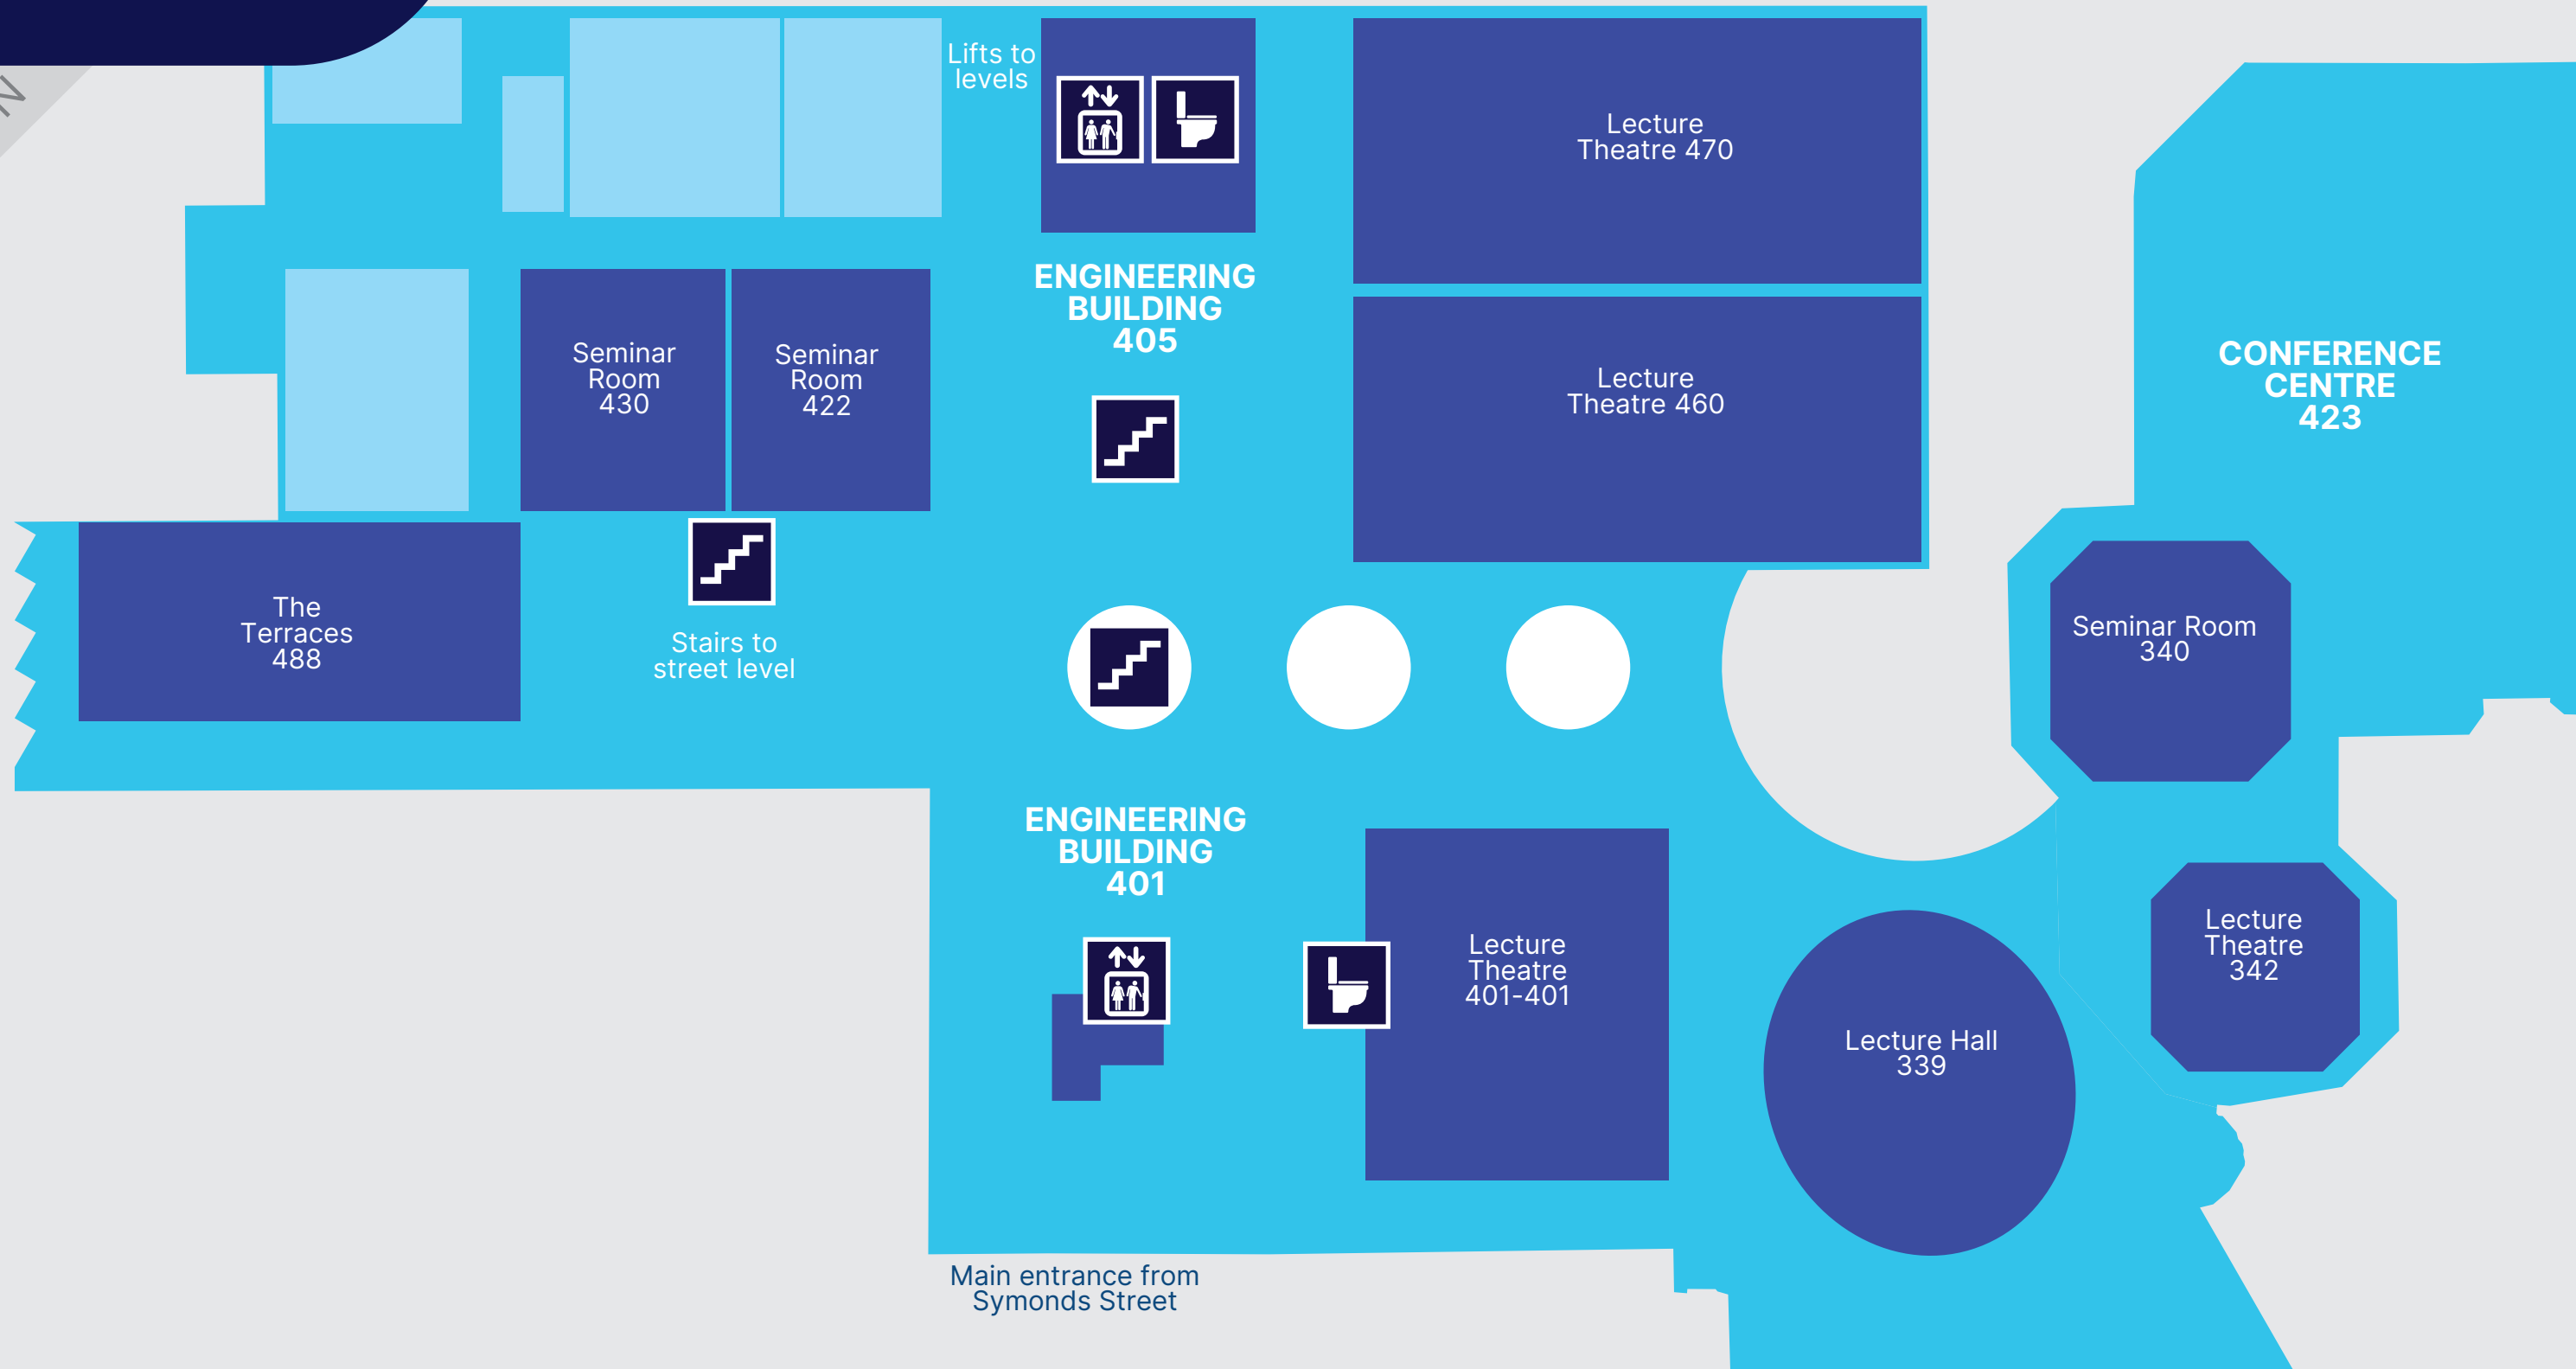

SYMONDS STREET